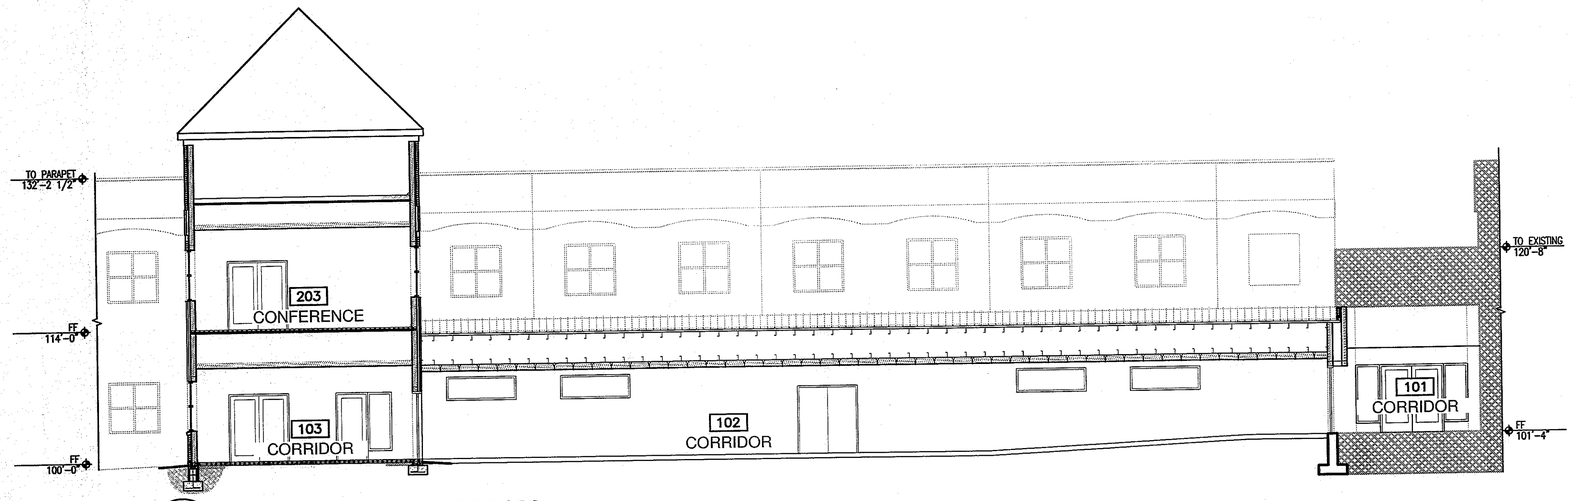

1 BUILDING SECTION @ CORRIDORS

SCALE: 1/8" = 1'-0"

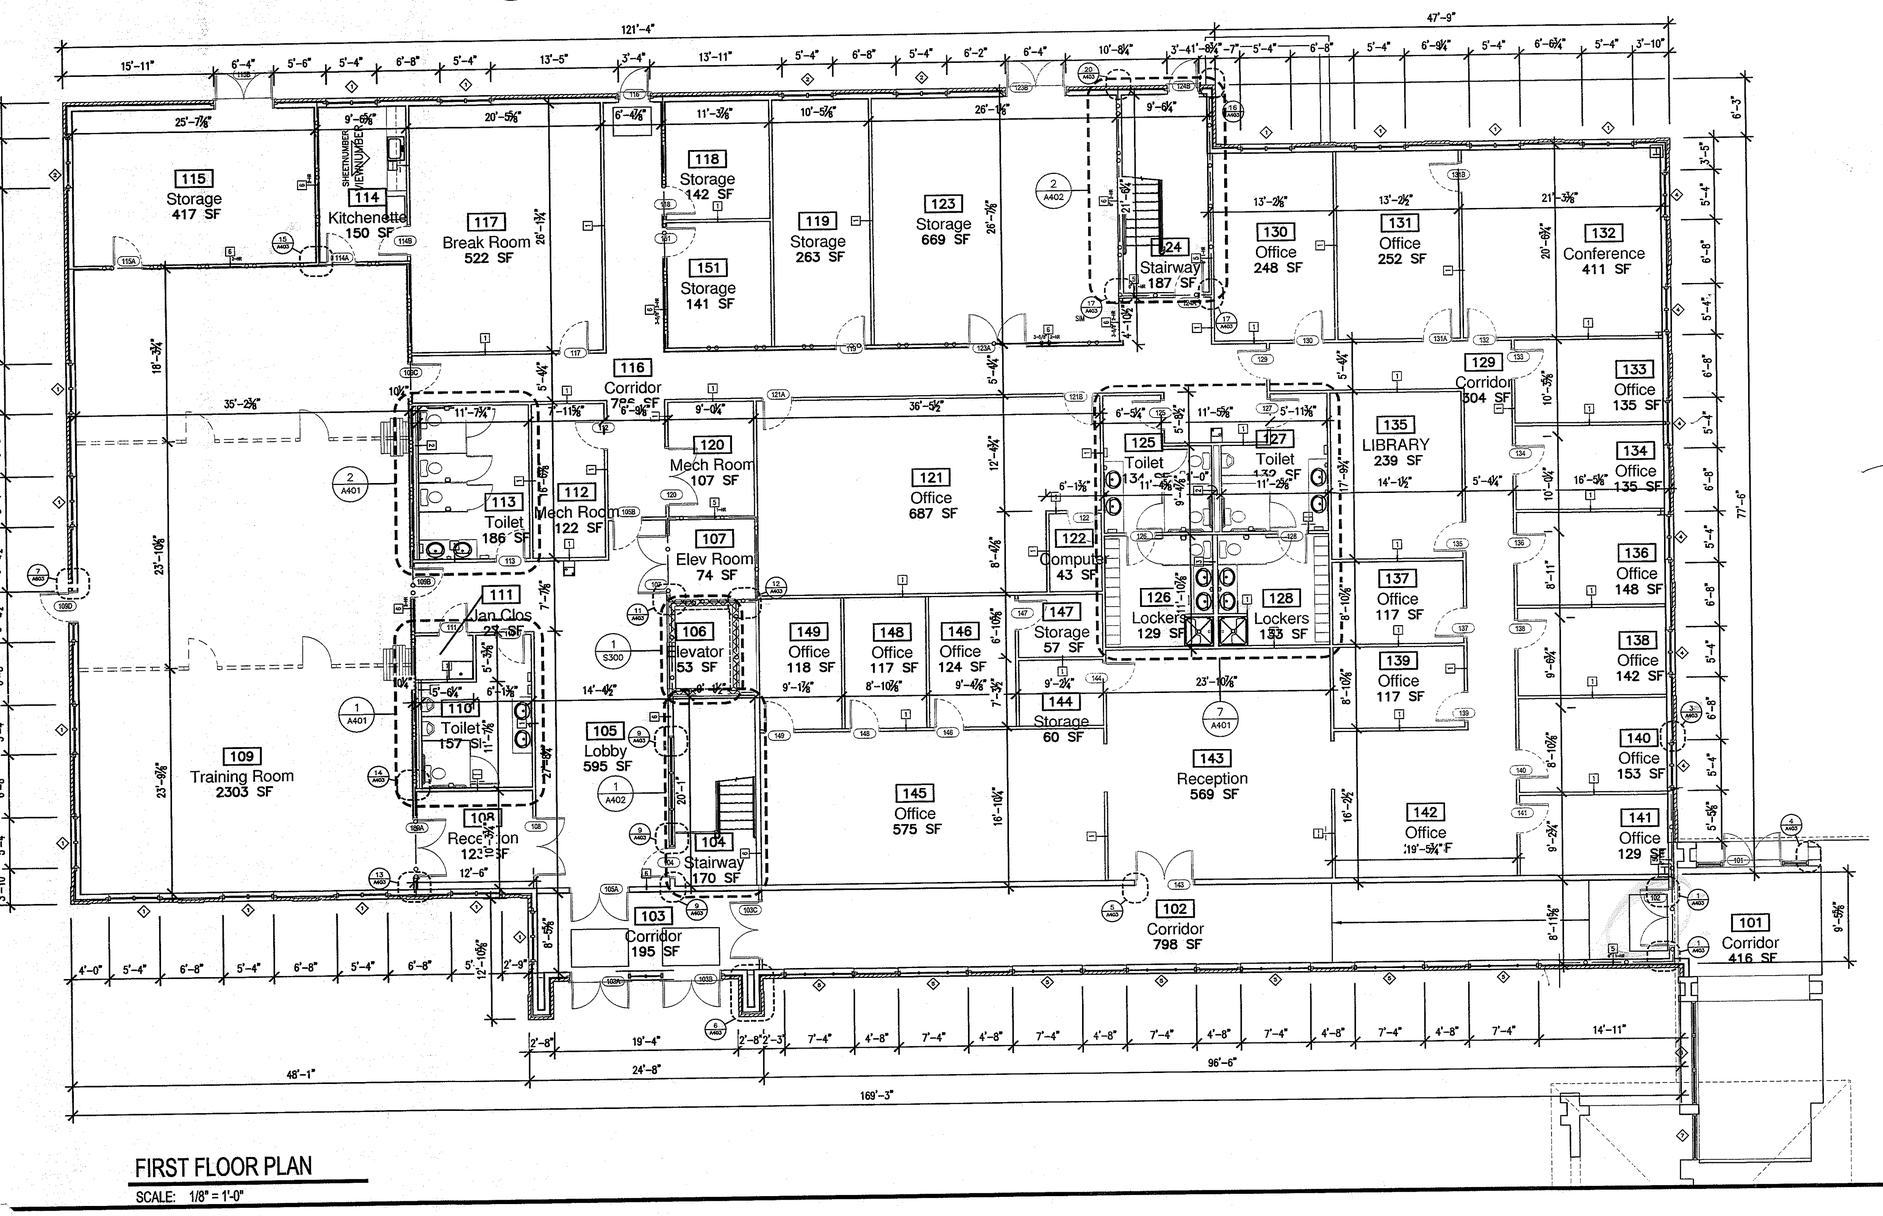

FIRST FLOOR PLAN

SCALE: 1/8" = 1'-0"

PLAN NORTH

LANTZ construction co. ny
539 SOUTH MAIN STREET
P.O. BOX 515
BROADWAY, VA 22815-0515

540.896.8911 Tel
866.526.8922 Toll free
540.896.6502 Fax
www.lantzcc.com

SEAL:

COMMONWEALTH OF VIRGINIA
CHRISTOPHER EADS
No. 013739
2007.10.02
ARCHITECT

Lantz Construction Company, hereby reserves its common law copyright and all other property rights in these plans, ideas and designs. These plans, ideas and designs are not to be reproduced, altered or copied in any form or manner whatsoever, nor are they to be assigned to any third party without first obtaining the express written consent of Lantz Construction Company. Title to these drawings remains with Lantz Construction Company without prejudice.

NO.	DATE	REVISION

ROCKINGHAM COUNTY
ADMINISTRATION BUILDING ADDITION
HARRISONBURG, VA

FILE NAME: 07-206-CE-A101 First Floor Rendering

APPROVALS:

ENGINEERING & DESIGN:	DATE:
PROJECT MANAGER:	DATE:
ESTIMATING:	DATE:
SALES:	DATE:
PERMIT SUBMITTAL DATE:	September 28, 2007
DWG PLOT DATE:	October 1, 2007
SCALE:	AS NOTED
DRAWN BY:	CSE

07-206-CE

FIRST FLOOR PLAN

A101

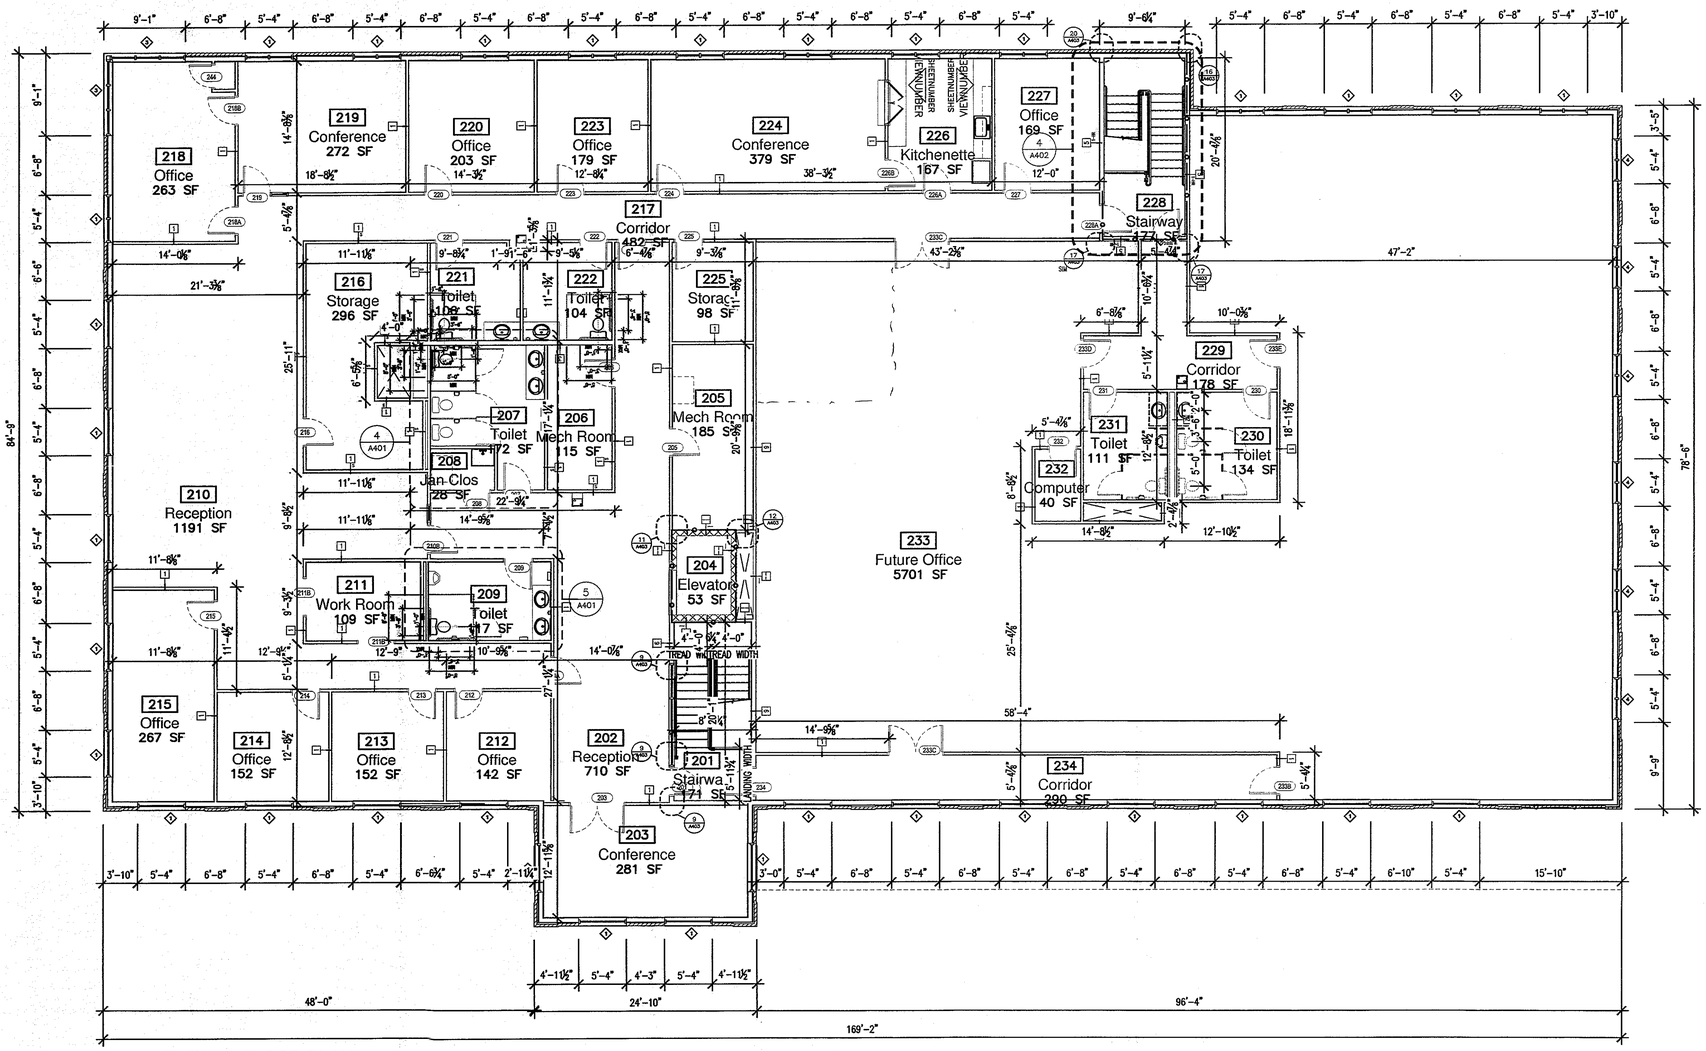

SECOND FLOOR PLAN

SCALE: 1/8" = 1'-0"

LANTZ construction co ·.ny
539 SOUTH MAIN STREET
P.O. BOX 515
BROADWAY, VA 22815-0515

540.896.8911 Tel
866.526.8922 Toll free
540.896.6502 Fax
www.lantzcc.com

SEAL:

COMMONWEALTH OF VIRGINIA
CHRISTOPHER EADS
No. 013739
2007.10.02
ARCHITECT

Lantz Construction Company, hereby reserves its common law copyright and all other property rights in these plans, ideas and designs. These plans, ideas and designs are not to be reproduced, altered or copied in any form or manner whatsoever, nor are they to be assigned to any third party without first obtaining the express written consent of Lantz Construction Company. Title to these drawings remains with Lantz Construction Company without prejudice.

NO.	DATE	REVISION

ROCKINGHAM COUNTY
ADMINISTRATION BUILDING ADDITION
HARRISONBURG, VA

FILE NAME: 07-206-CE-A102 SECOND FLOOR PLAN.dwg

APPROVALS:

ENGINEERING & DESIGN:	DATE:
PROJECT MANAGER:	DATE:
ESTIMATING:	DATE:
SALES:	DATE:
PERMIT SUBMITTAL DATE:	September 28, 2007
DWG PLOT DATE:	October 1, 2007
SCALE:	AS NOTED
DRAWN BY:	CSE
	07-206-CE

SECOND FLOOR PLAN

A102